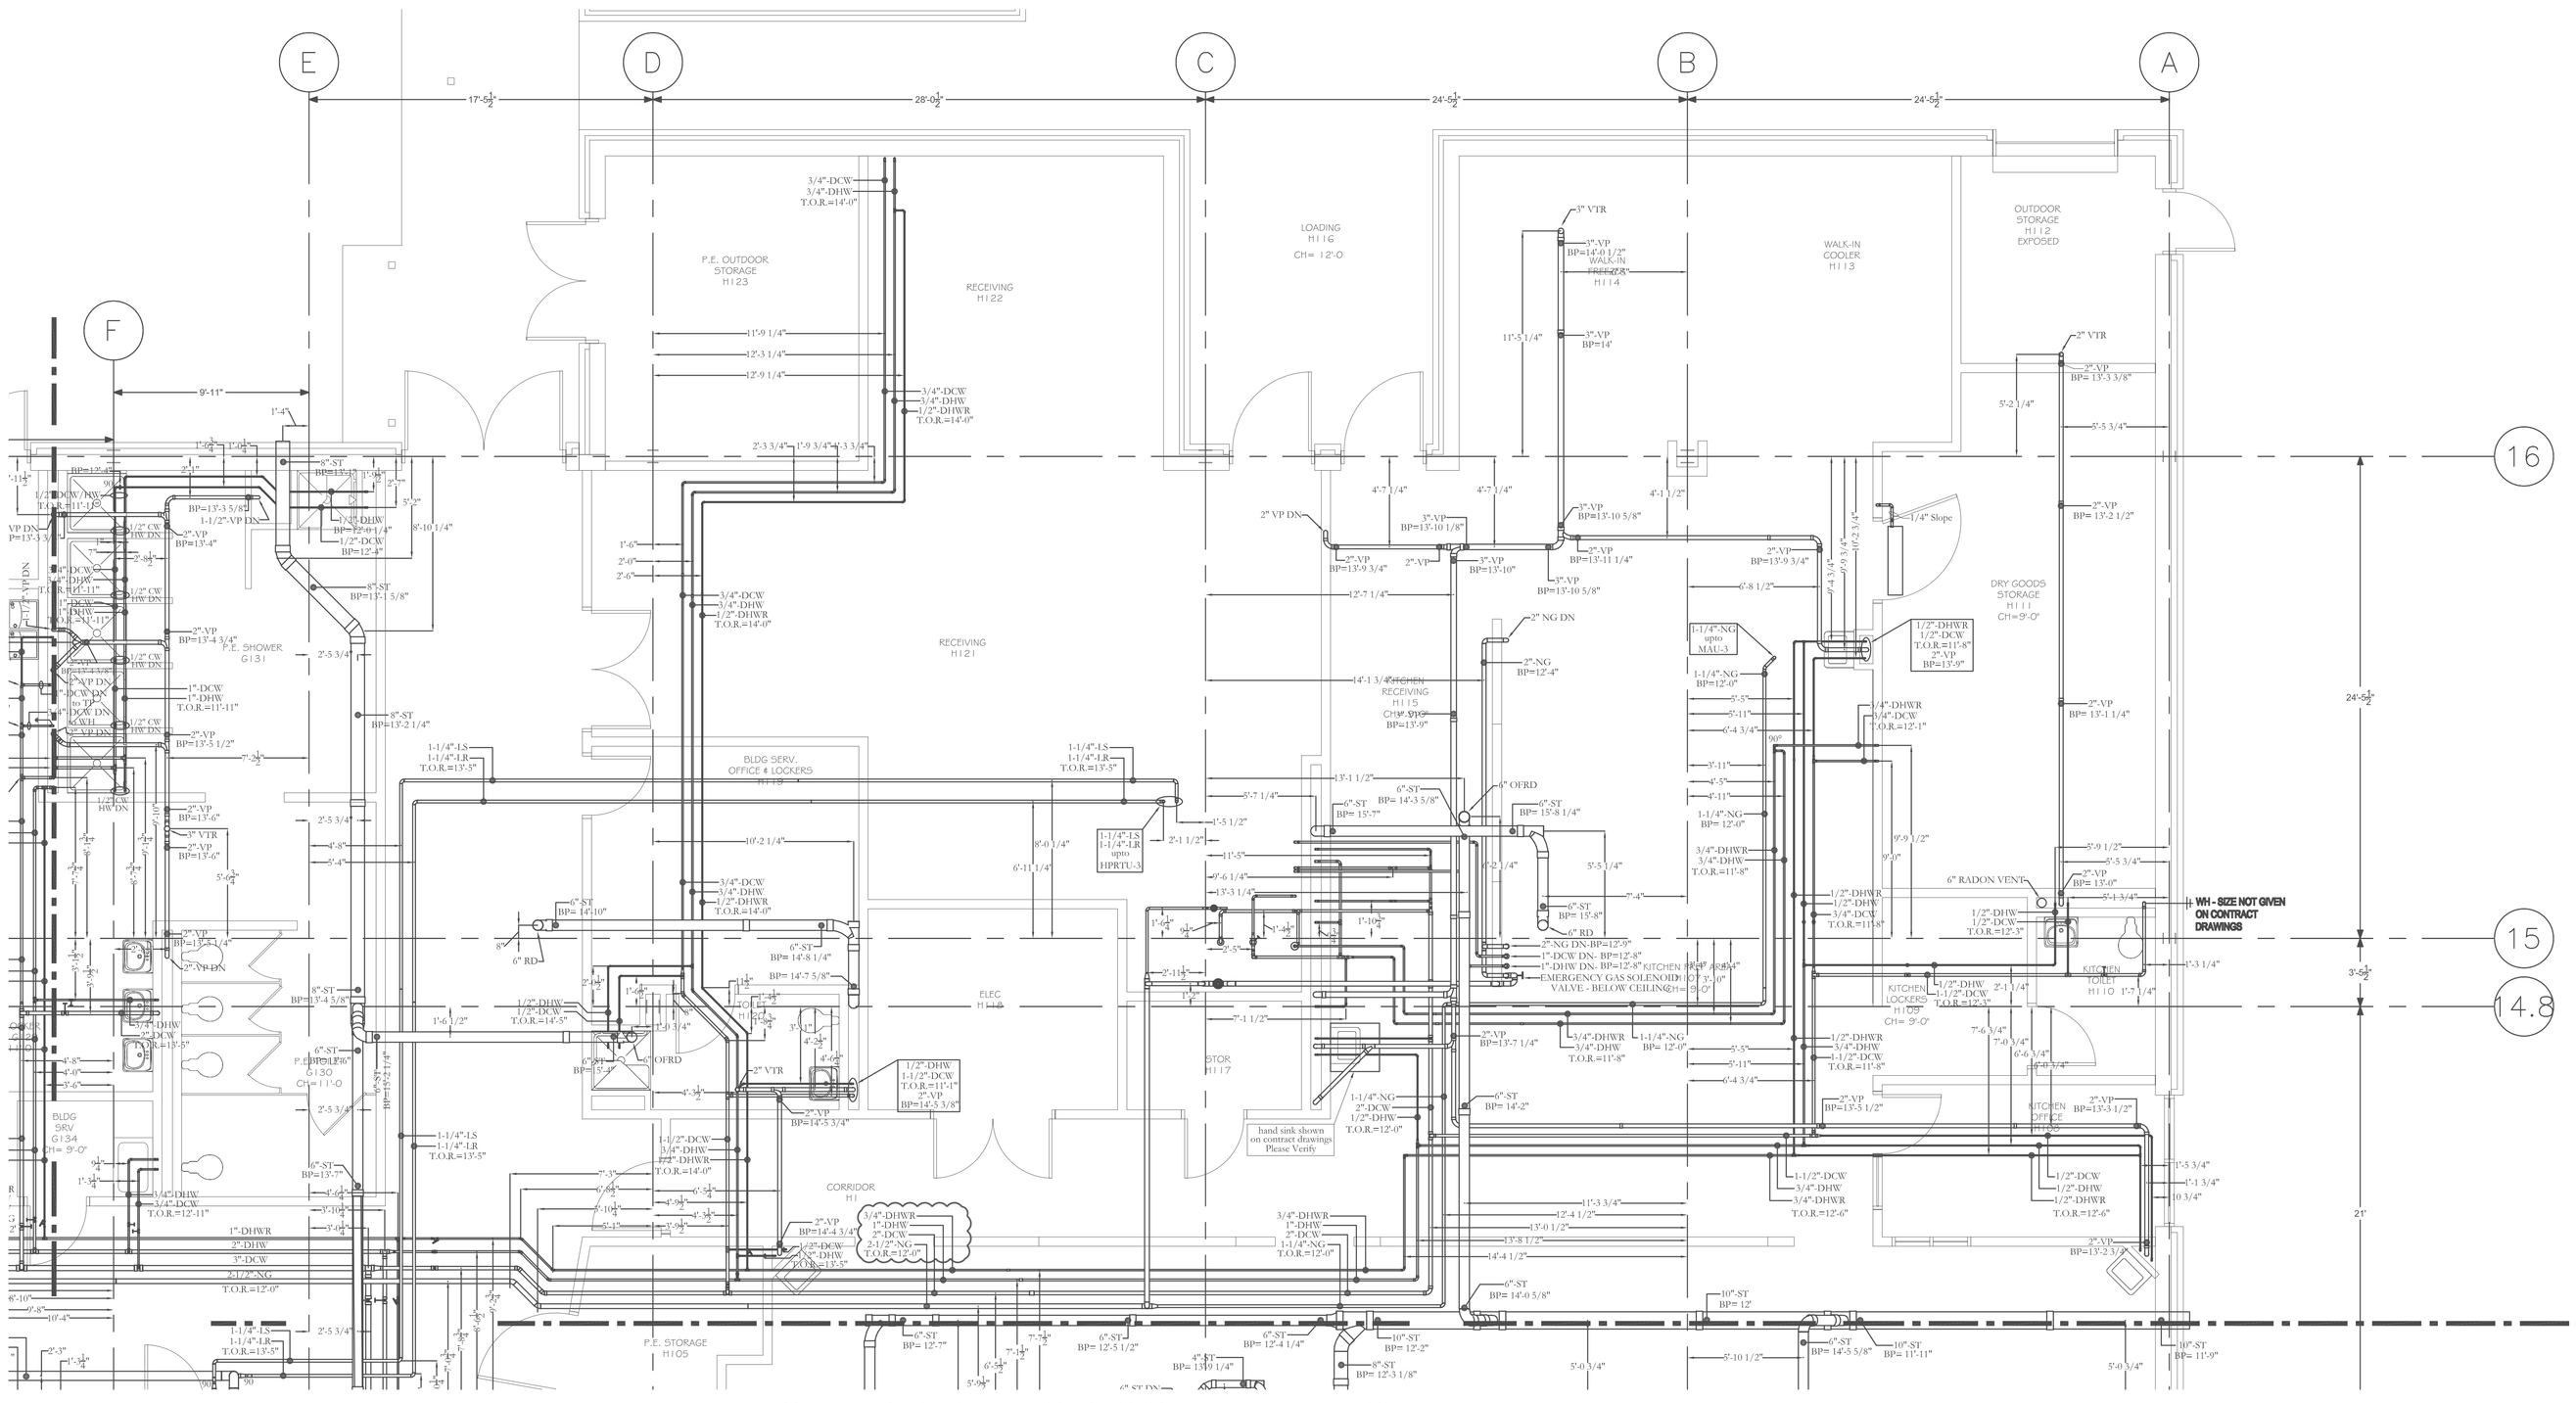

1/2 SCALE KITCHEN AREA

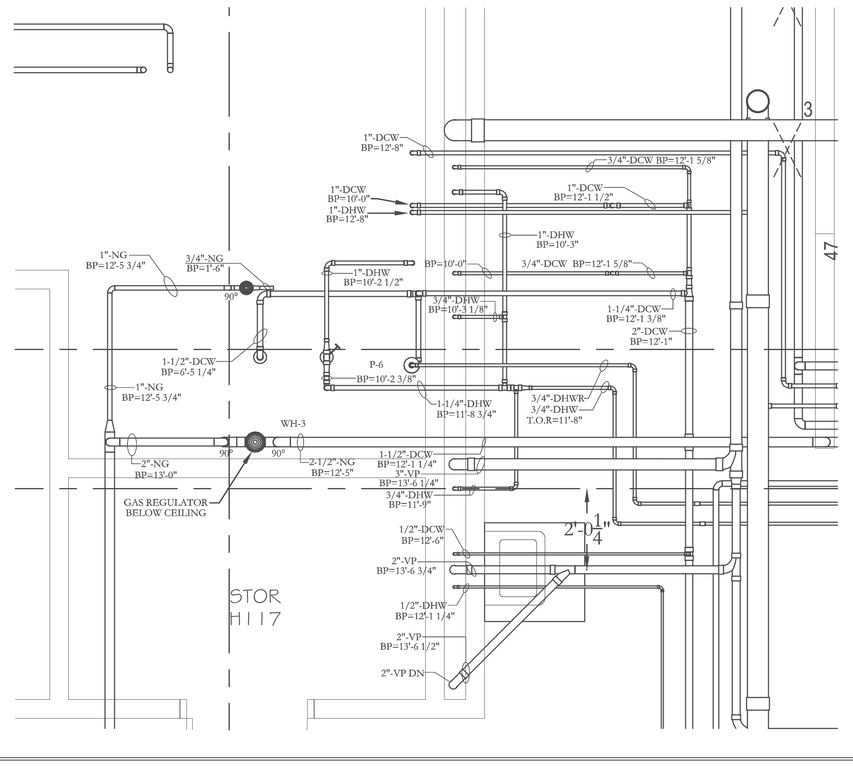

NE ISO KITCHEN MECH AREA

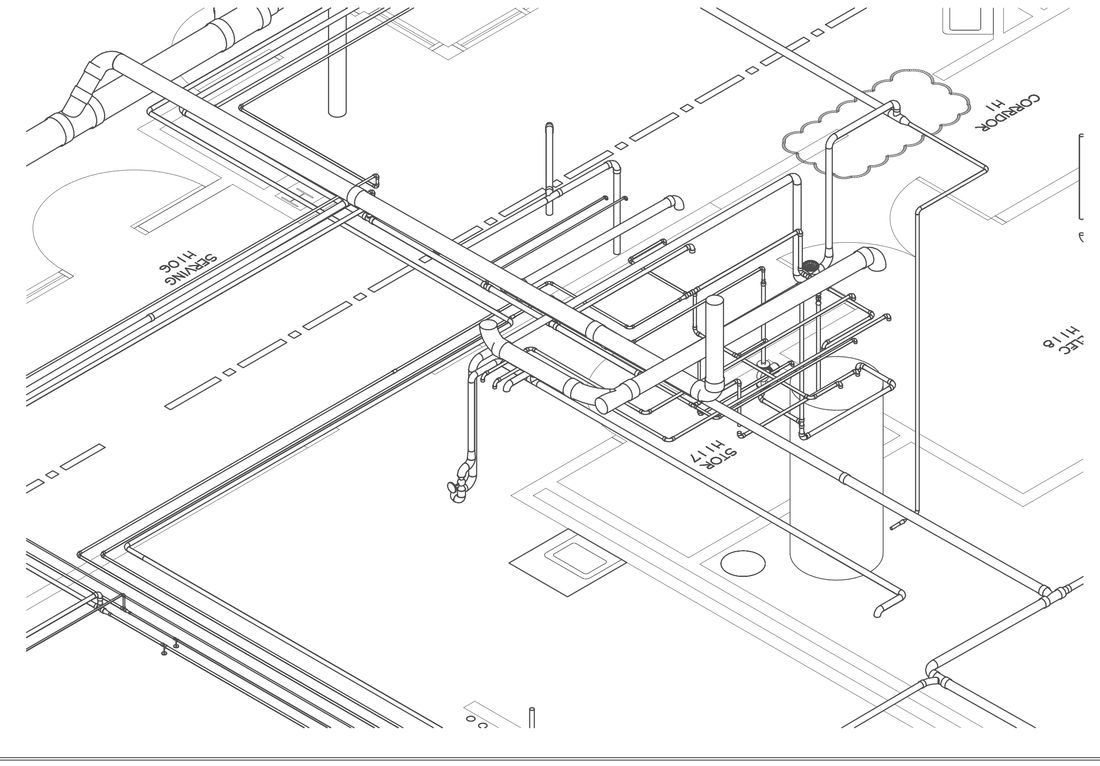

0 2 4 8 12
SCALE:1/4"=1'-0"

RECORD OF TRADE COORDINATION			
TRADE	COMPANY	PATE	AUTHORIZED SIGNATURE
ELECTRICAL			
MECHANICAL			
PLUMBING			
SHEETMETAL			
SPRINKLER			
GEN.CONT.			

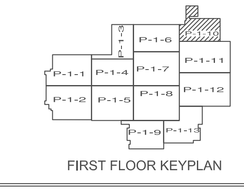

FIRST FLOOR KEYPLAN

TOWSON MECHANICAL, INC.
2045 YORK RD, 3rd FLOOR
TIMONIUM, MD 21093
(410) 561-9100

Commercial CAD
Coordination Drawings
630 Eastern Ave.
Baltimore, MP 21221
E-mail: commercialcad@juno.com
Web: www.commcad.com
Ph. 410.918.1424 Fax: 410.918.1434

PARKLAND MIDDLE SCHOOL
MONTGOMERY COUNTY PUBLIC SCHOOLS
ROCKVILLE, MARYLAND 20850

PLAN NORTH

REVISIONS:

NO.	DESCRIPTION	PATE

PATE: 05/26/06
SCALE: 1/4" =1'-0"
ARCHITECTS: MOSELEY ARCHITECTS
MECH. ENGINEER: JAMES POSEY
BY: R.R.ROBBINS
TYPE OF DRAWING: Piping
SHEET: P

1-10